www.gillathletics.com
800-637-3090

500 SERIES VAULT BOXES
500, 502, & 504 WITH 50010
INSTALLATION INSTRUCTIONS

INSTALLATION OF BOX IN NEW OR EXISTING RUNWAY

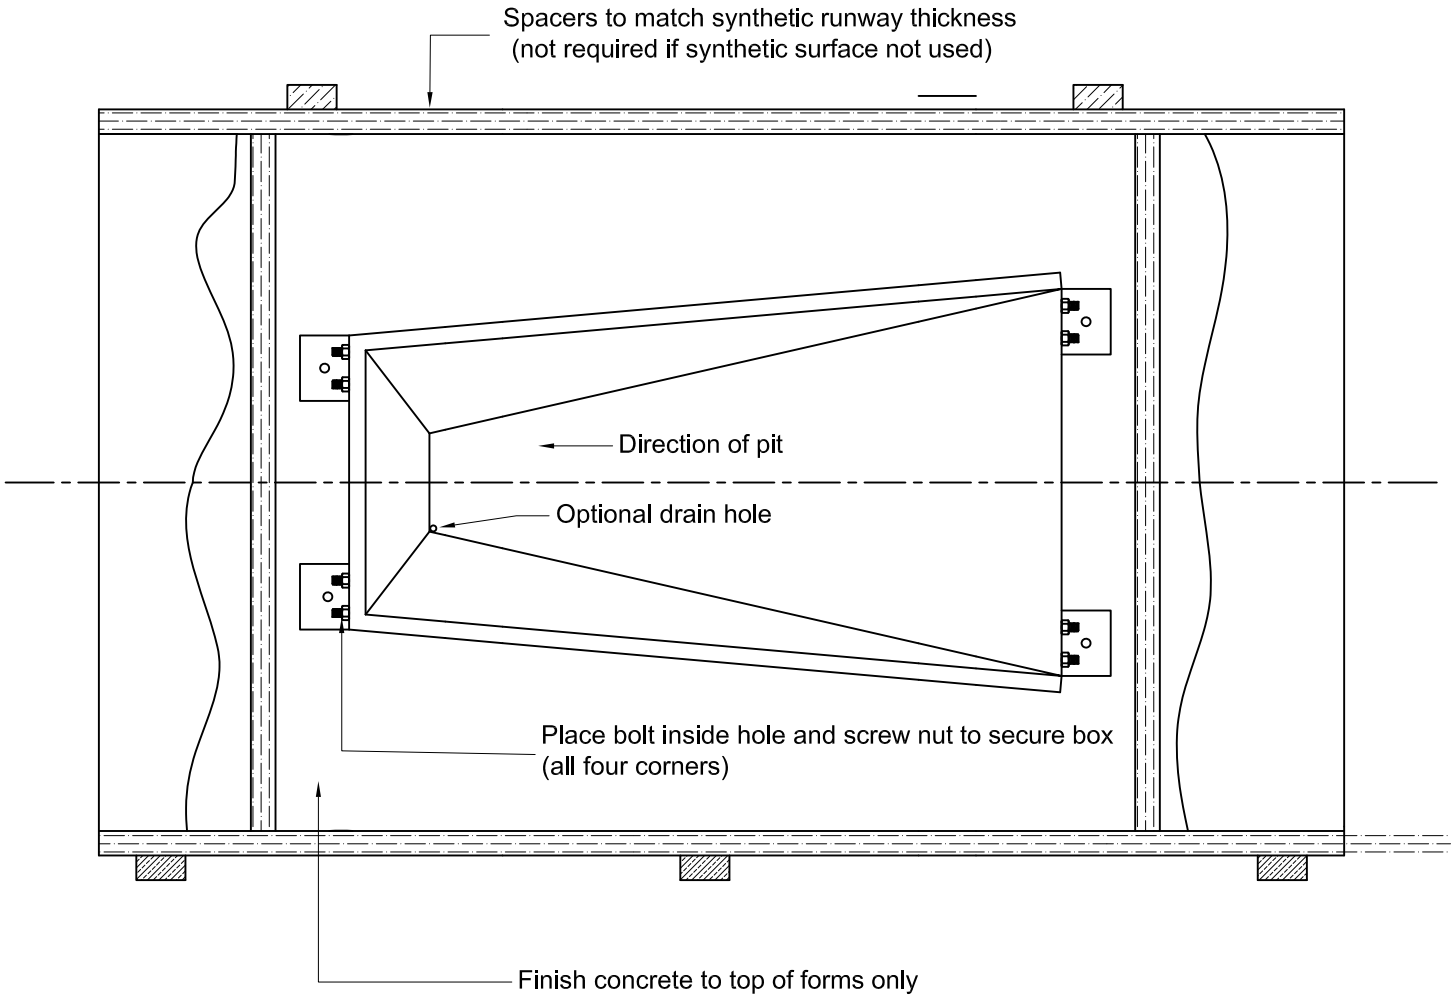

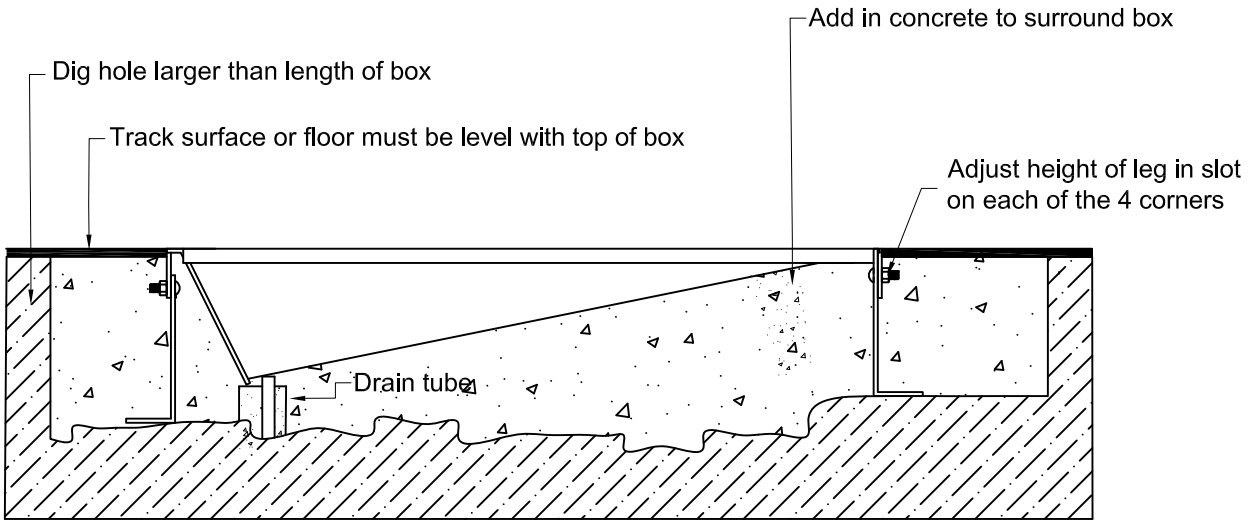

NOTICE: All installations should be conducted by experienced contractors and in accord with all applicable codes, laws and regulations. Suggested instructions herein are illustrative only and should be adapted to suit local requirements. Gill Athletics is not responsible for the manner in which these products are installed.

Copyright ©2005 by Gill Athletics. All rights reserved.